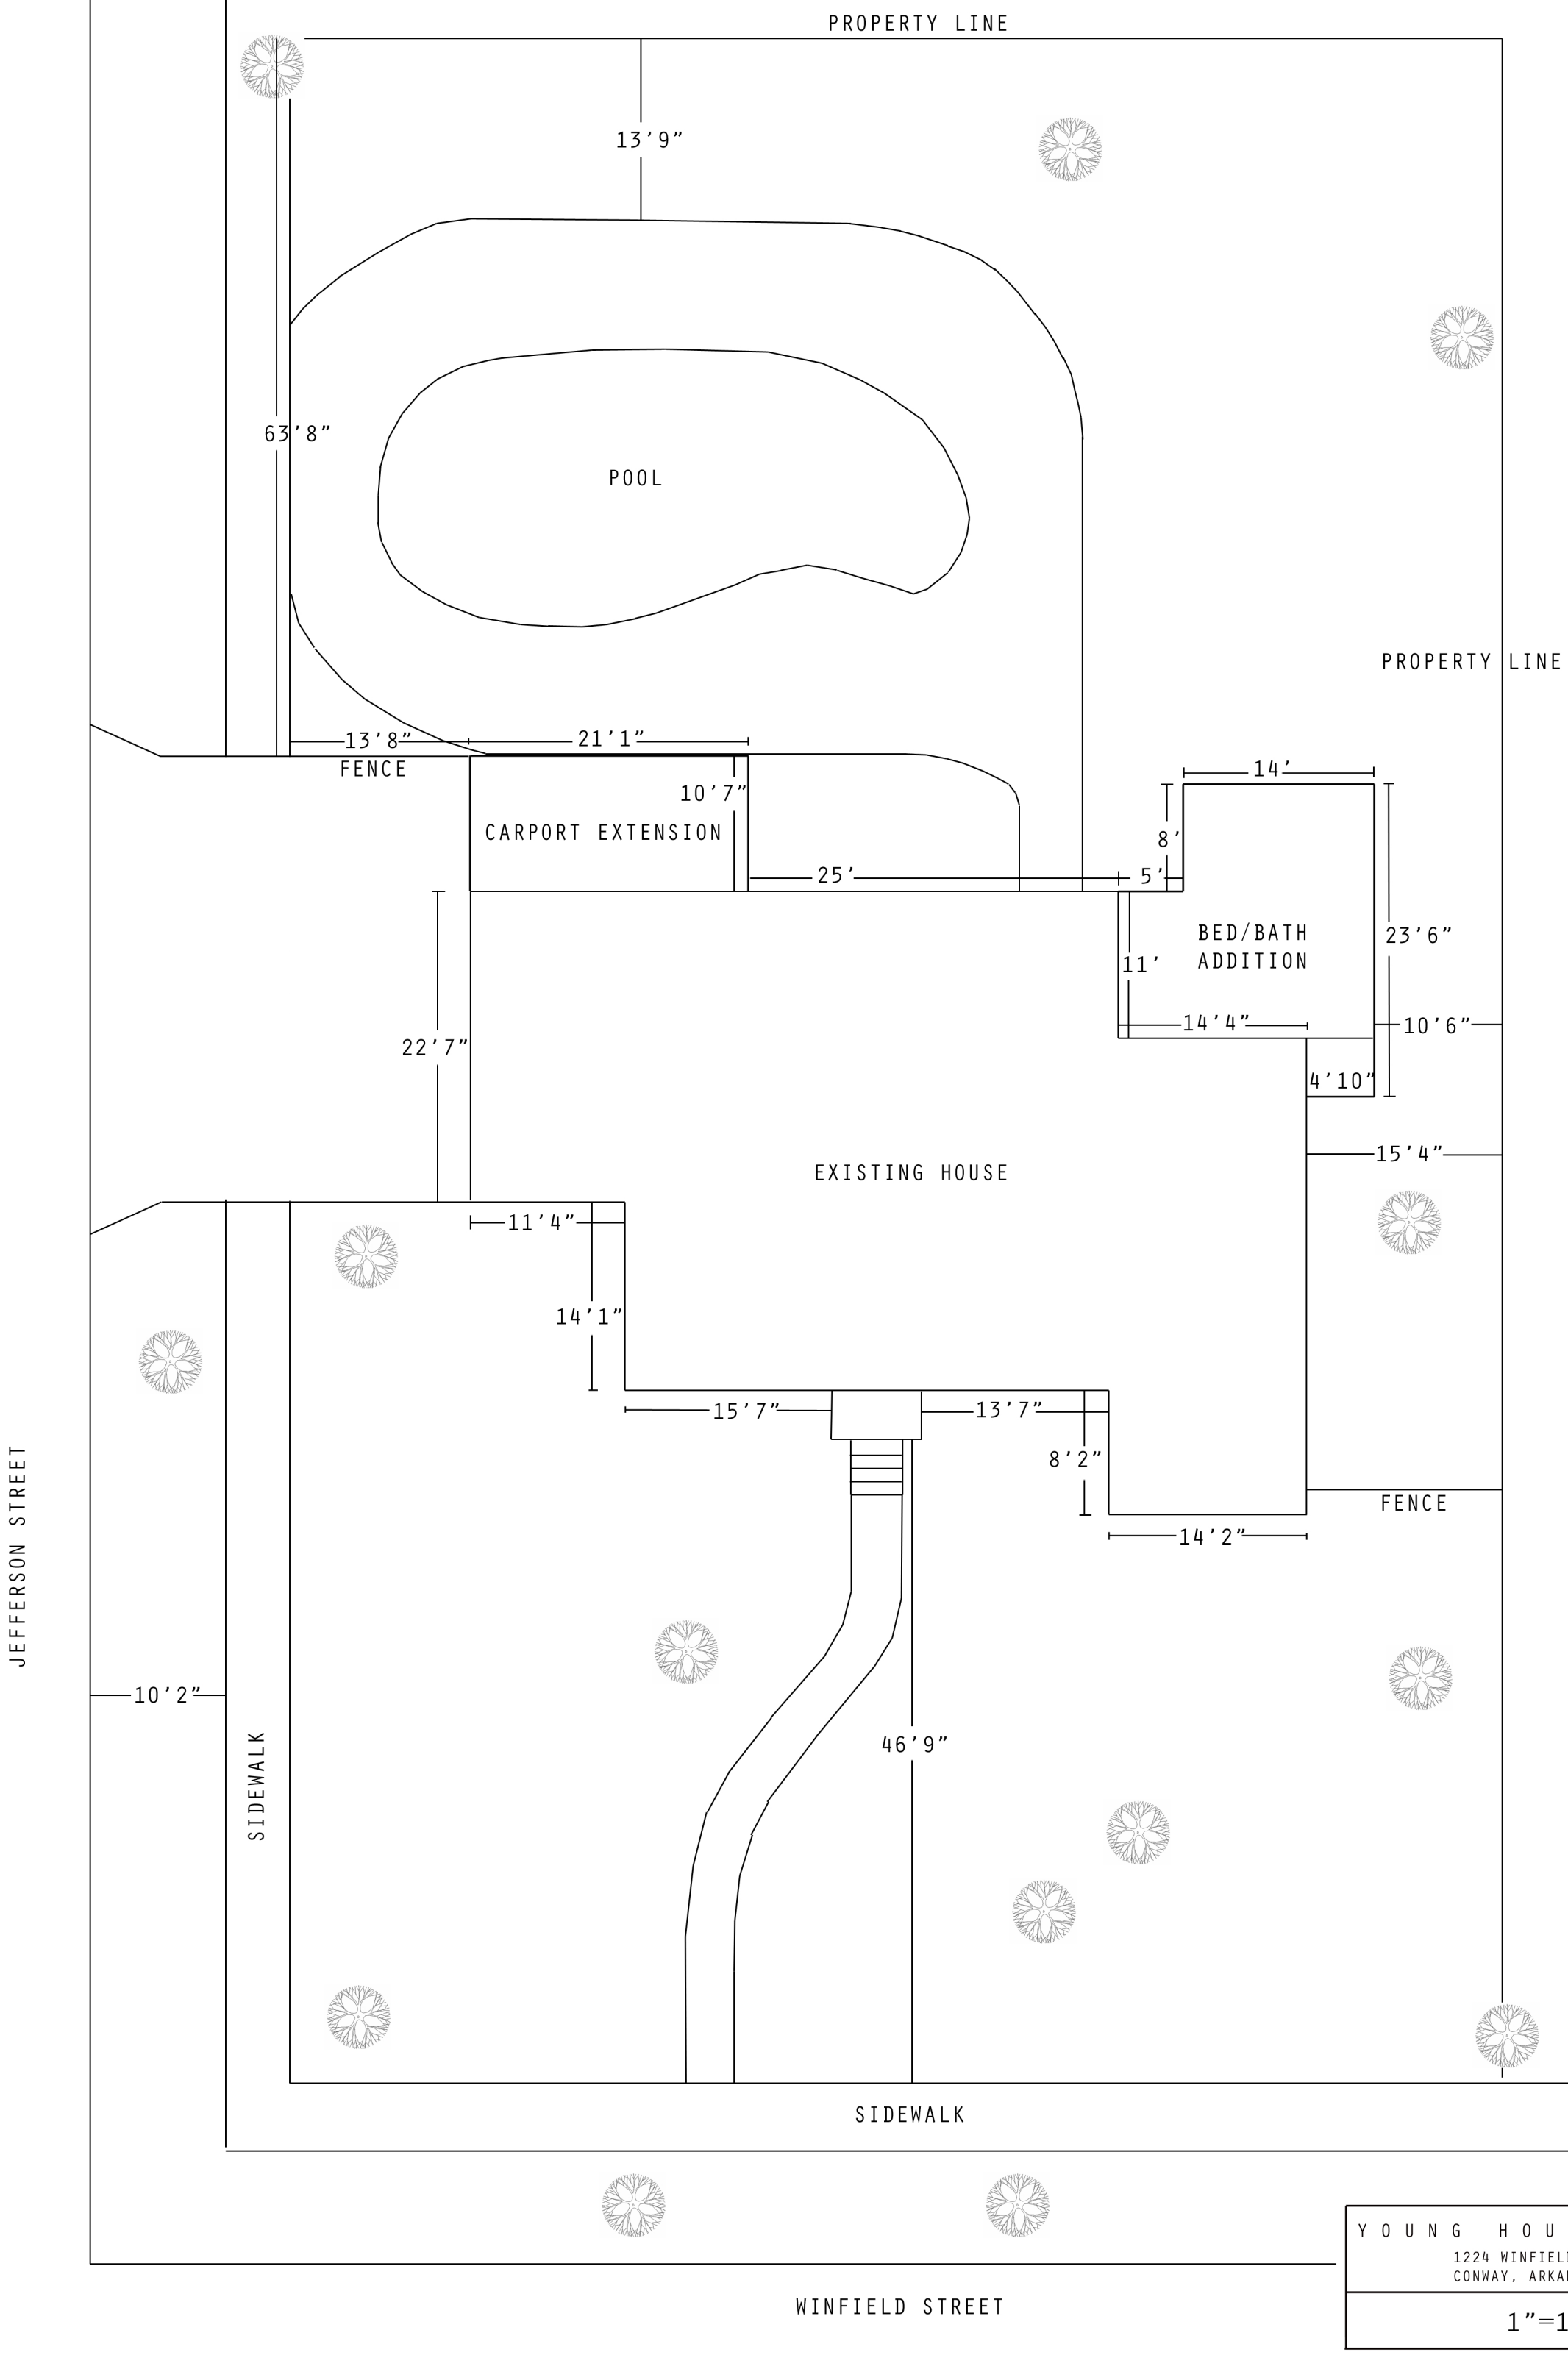

YOUNG HOUSE
1224 WINFIELD ST
CONWAY, ARKANSAS

1”=11’

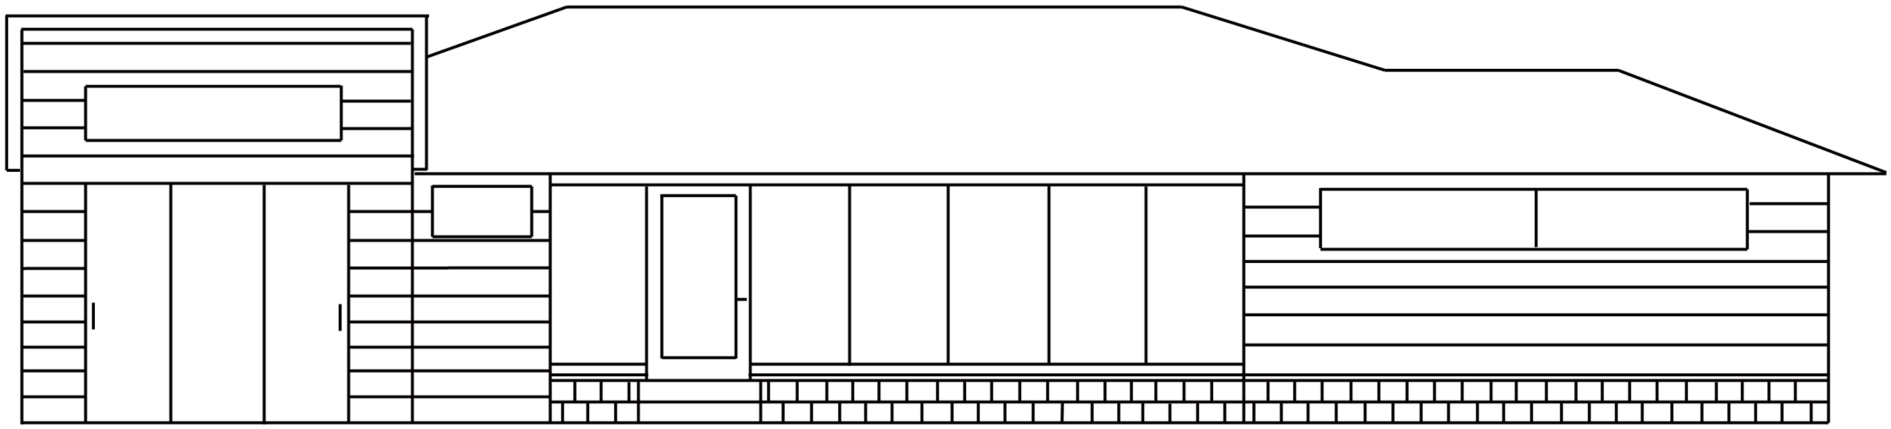

N O R T H E L E V A T I O N

Y O U N G H O U S E

1224 WINFIELD ST
CONWAY, ARKANSAS

1”=7’